PRODUCED BY AN AUTODESK EDUCATIONAL PRODUCT

FRANKE STRX 618 Surface mounted soap dispenser, (Code 359705) 304mm high x 100mm wide x 134mm deep manufactured from 18/10 Stainless Steel, material thickness 1.2/1.5mm - SATIN finish. The soap dispenser incorporates a replaceable and refillable 1 litre container which is suitable for liquid and antiseptic soaps and lotions, cylinder lock with standard Franke key, including screws and dowels.

FRANKE STRX 600 (Code 359700) Surface mounted paper towel dispenser "Stratos" range, 304mm high x 300mm wide x 124mm deep manufactured from 18/10 Stainless Steel, surface SATIN finish, material thickness 1.2/1.5mm, the paper towel dispenser has a capacity of 300-400 towels depending on the type and their folding, soap dispenser incorporates a replaceable 1 litre container, cylinder lock with standard Franke key, including screws and dowels.

FRANKE STRX 605 (Code 359730) Surface mounted waste bin "Stratos" range, 520mm high x 300mm wide x 270mm deep, manufactured from 18/10 Stainless Steel, material thickness 1.2/1.5mm, surface SATIN finish, the container has approx. 34 litre capacity, with cylinder lock and standard Franke key, including screws and dowels.

Vaal Sanitaryware Code: 7004 vitreous china 530 x 340mm 7.00kg mass 0.030m3 volume "Quail" rectangular underslung vanity basin, with integrated overflow. The basin has an unglazed contact surface area and is designed for fixing under vanity slab or in a bathroom cabinet using four hanger brackets (code 8125ZO). No provision for tapholes.

COBRA Single lever basin mixer (Code GA- 651) only. 1/2" BSP female inlets.

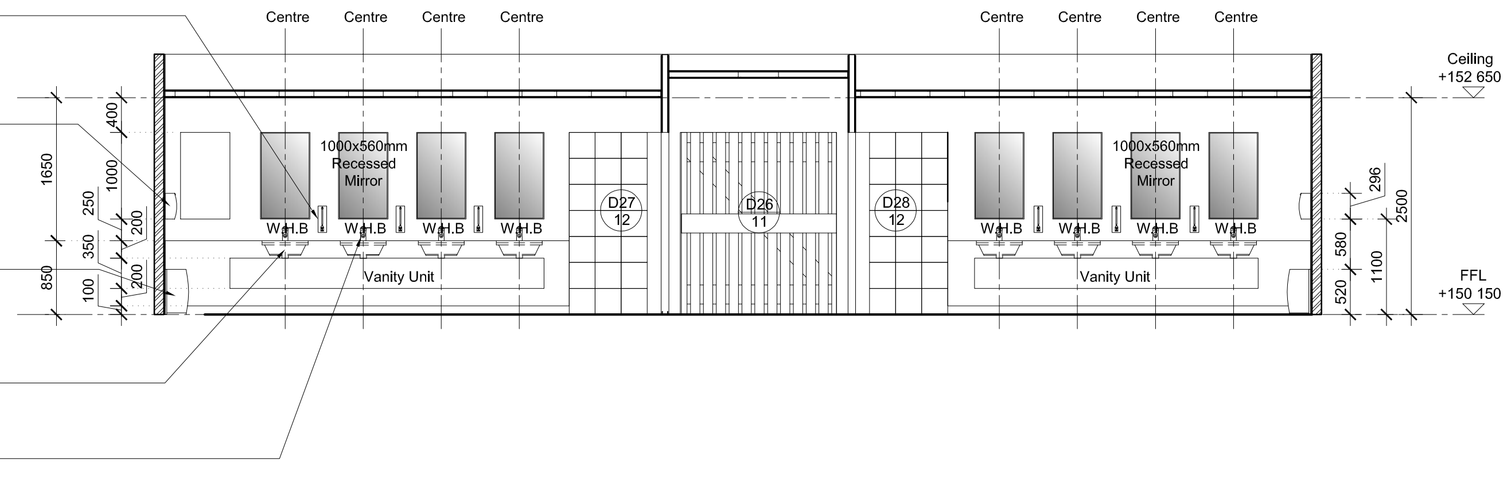


# ELEVATION C
SCALE 1:50

FRANKE STRX 600 (Code 359700) Surface mounted paper towel dispenser "Stratos" range, 304mm high x 300mm wide x 124mm deep manufactured from 18/10 Stainless Steel, surface SATIN finish, material thickness 1.2/1.5mm, the paper towel dispenser has a capacity of 300-400 towels depending on the type and their folding, soap dispenser incorporates a replaceable 1 litre container, cylinder lock with standard Franke key, including screws and dowels.

COBRA Single lever basin mixer (Code GA- 651) only. 1/2" BSP female inlets.

Vaal Sanitaryware vitreous china "Orchid Paraplegic" back inlet (code 439016) 90° wall hung open rim pan. Pan can be used with a WISA concealed cistern or with a suitable back inlet flush valve.
Pan= 17.00kg and 0.080m³
Bracket= 1.50kg

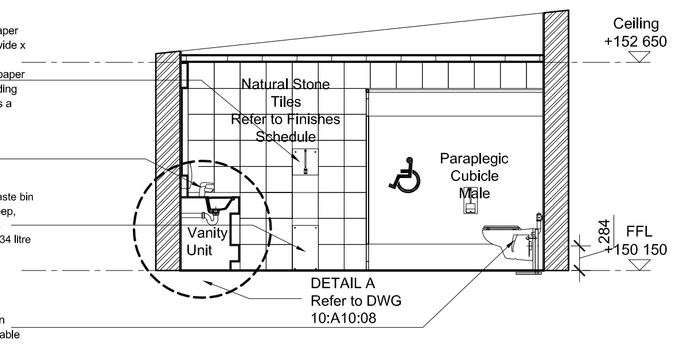


# ELEVATION D
SCALE 1:50

FRANKE STRX 618 Surface mounted soap dispenser, (Code 359705) 304mm high x 100mm wide x 134mm deep manufactured from 18/10 Stainless Steel, material thickness 1.2/1.5mm - SATIN finish. The soap dispenser incorporates a replaceable and refillable 1 litre container which is suitable for liquid and antiseptic soaps and lotions, cylinder lock with standard Franke key, including screws and dowels.

FRANKE STRX 671 (Code 359715) Surface mounted toilet paper roll holder "Stratos" range, 305mm high x 156mm wide x 133.9mm deep, manufactured from 18/10 Stainless Steel, surface SATIN finish, to take 2 rolls with maximum 108 mm Ø, the reserve roll is not visible and drops automatically into the dispensing position by tipping up the tongue, cylinder lock with standard Franke key, including screws and dowels.

Vaal Sanitaryware vitreous china "Hibiscus" close coupled 90° outlet top dual flush suite (code 772656).
Pan= 14kg and 0.090m3
Cistern= 12kg and 0.030m3

Vaal Sanitaryware Code: 7004 vitreous china 530 x 340mm 7.00kg mass 0.030m3 volume "Quail" rectangular underslung vanity basin, with integrated overflow. The basin has an unglazed contact surface area and is designed for fixing under vanity slab or in a bathroom cabinet using four hanger brackets (code 8125ZO). No provision for tapholes.

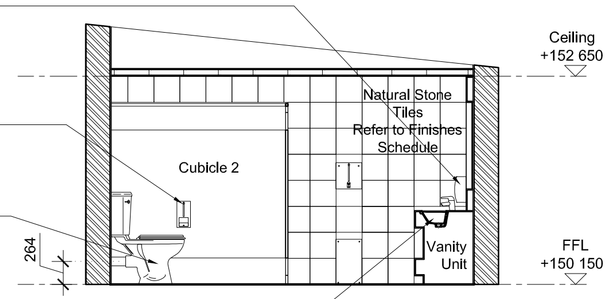


Gypsum board Floor Mounted Toilet Partition

FRANKE STRX 600 (Code 359700) Surface mounted paper towel dispenser "Stratos" range, 304mm high x 300mm wide x 124mm deep manufactured from 18/10 Stainless Steel, surface SATIN finish, material thickness 1.2/1.5mm, the paper towel dispenser has a capacity of 300-400 towels depending on the type and their folding, soap dispenser incorporates a replaceable 1 litre container, cylinder lock with standard Franke key, including screws and dowels.

FRANKE STRX 605 (Code 359730) Surface mounted waste bin "Stratos" range, 520mm high x 300mm wide x 270mm deep, manufactured from 18/10 Stainless Steel, material thickness 1.2/1.5mm, surface SATIN finish, the container has approx. 34 litre capacity, with cylinder lock and standard Franke key, including screws and dowels.

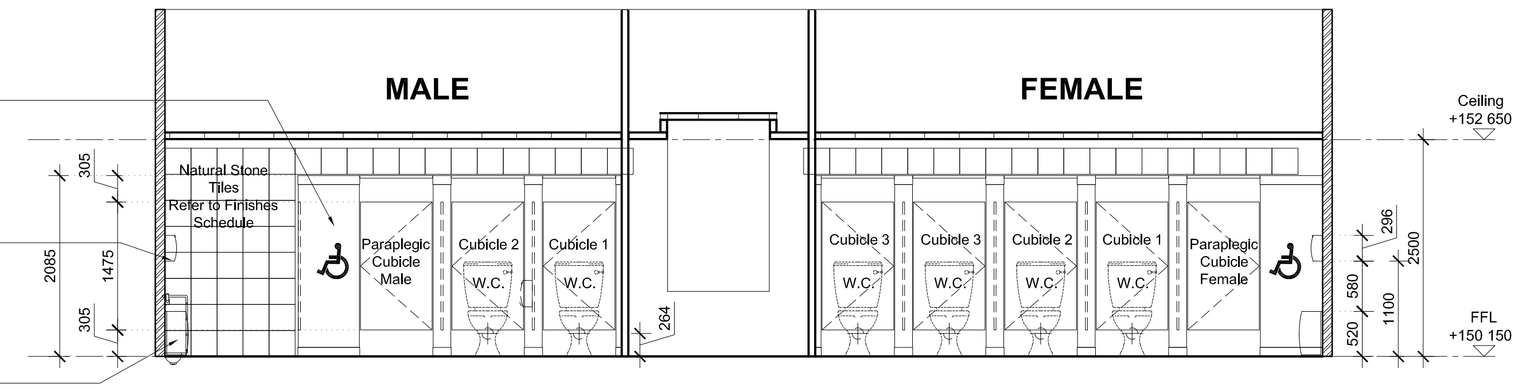


# ELEVATION A
SCALE 1:50

FRANKE STRX 671 (Code 359715) Surface mounted toilet paper roll holder "Stratos" range, 305mm high x 156mm wide x 133.9mm deep, manufactured from 18/10 Stainless Steel, surface SATIN finish, to take 2 rolls with maximum 108 mm Ø, the reserve roll is not visible and drops automatically into the dispensing position by tipping up the tongue, cylinder lock with standard Franke key, including screws and dowels.

Franke model TU102 Trough Urinal length 1830mm wide x 780mm high x 290mm deep. Urinal can be made to fit between walls or with one or both ends free standing. Complete with tip tank and adjustable drip cock for internal flushing and one 70mm diameter outlet with grating.

FRANKE STRX 605 (Code 359730) Surface mounted waste bin "Stratos" range, 520mm high x 300mm wide x 270mm deep, manufactured from 18/10 Stainless Steel, material thickness 1.2/1.5mm, surface SATIN finish, the container has approx. 34 litre capacity, with cylinder lock and standard Franke key, including screws and dowels.

FRANKE STRX 600 (Code 359700) Surface mounted paper towel dispenser "Stratos" range, 304mm high x 300mm wide x 124mm deep manufactured from 18/10 Stainless Steel, surface SATIN finish, material thickness 1.2/1.5mm, the paper towel dispenser has a capacity of 300-400 towels depending on the type and their folding, soap dispenser incorporates a replaceable 1 litre container, cylinder lock with standard Franke key, including screws and dowels.

Vaal Sanitaryware Code: 7004 vitreous china 530 x 340mm 7.00kg mass 0.030m3 volume "Quail" rectangular underslung vanity basin, with integrated overflow. The basin has an unglazed contact surface area and is designed for fixing under vanity slab or in a bathroom cabinet using four hanger brackets (code 8125ZO). No provision for tapholes.

FRANKE STRX 618 Surface mounted soap dispenser, (Code 359705) 304mm high x 100mm wide x 134mm deep manufactured from 18/10 Stainless Steel, material thickness 1.2/1.5mm - SATIN finish. The soap dispenser incorporates a replaceable and refillable 1 litre container which is suitable for liquid and antiseptic soaps and lotions, cylinder lock with standard Franke key, including screws and dowels.

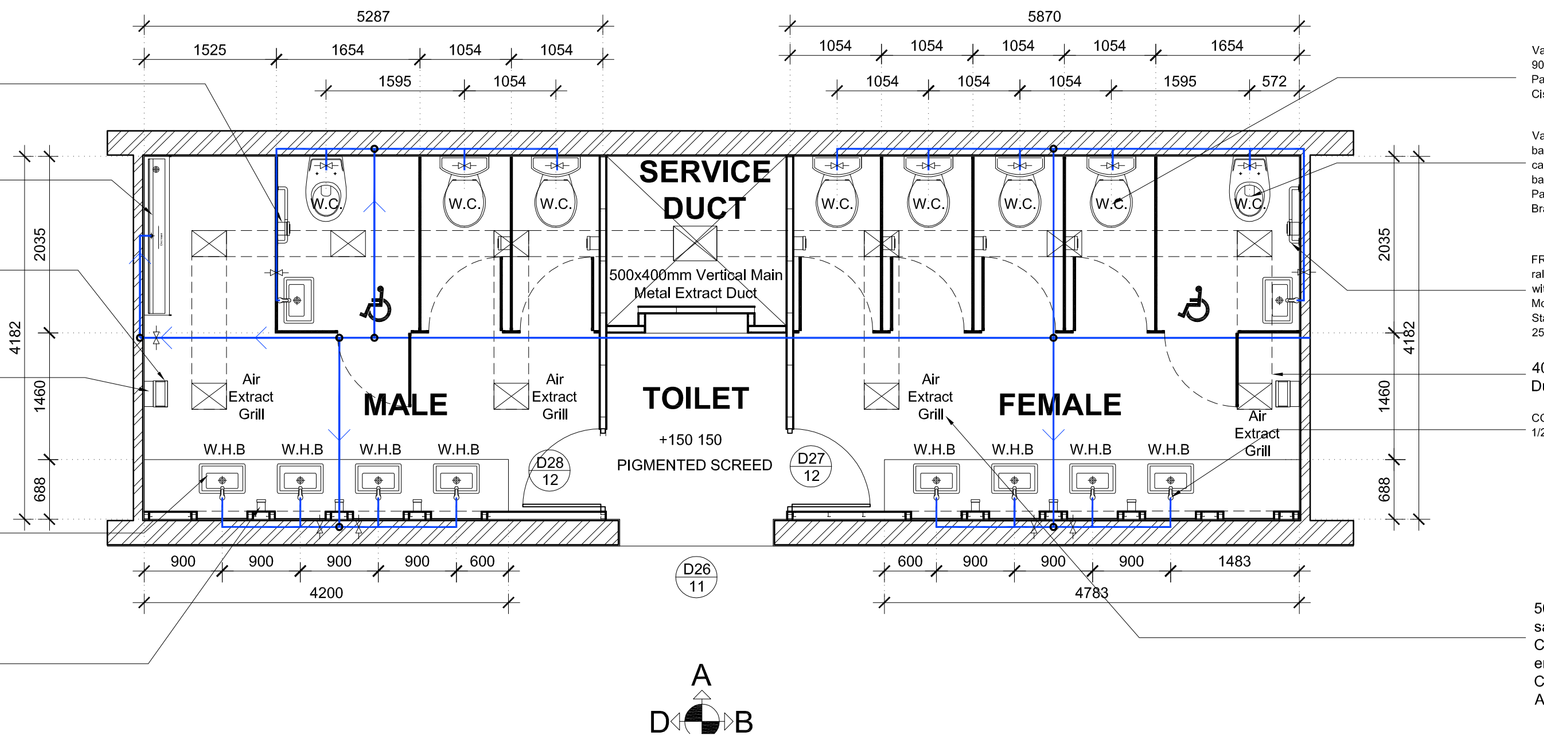


Vaal Sanitaryware vitreous china "Hibiscus" close coupled 90° outlet top dual flush suite (code 772656).
Pan= 14kg and 0.090m3
Cistern= 12kg and 0.030m3

Vaal Sanitaryware vitreous china "Orchid Paraplegic" back inlet (code 439016) 90° wall hung open rim pan. Pan can be used with a WISA concealed cistern or with a suitable back inlet flush valve.
Pan= 17.00kg and 0,080m³
Bracket= 1.50kg

FRANKE Angle Bar 135 CNTX 700 A (code 359877)Grab rail with FFG-surface (Franke Fine Grip) to prevent slipping with an ergonomical, comfortable diameter of about 32mm. Mounting plates are applied for easy mounting. Covers in Stainless Steel 18/10. Screws and dowels are included. 256mm high x 618mm wide x 95mm deep

400x300mm Horizontal Metal Branch Extract Duct

COBRA SIngle lever basin mixer (Code GA- 651) only. 1/2" BSP female inlets.

50mm thick, Smooth steel floated cement/ sand granolithic screed floors, stained with Cemcrete: Colour Hardner, grey colour. enhanced using Cretestain and Sealed with 2x Coats of Cemcrete Colour Hardener Sealer. According to Specialist Application.

A
D B

# BATHROOM PLAN
SCALE 1:50

## GENERAL NOTES

The Drawings Must be Read in Conjunction with the Bills of Quantities for a Full Description of the Extent of the Work to be Done. The Contractor Must Report any Discrepancy Between the Existing Building. The Specified Bills of Quantities and the Drawings, to the Architect or Project Leader, Before the Work Commences. Any Discrepancies Must be Reported to the Architect or Project Leader Before Progressing on Such Works.

It is Acceptable that the Contractor is an Expert in the Building Profession and that the Quantity of the Workmanship will be of the Highest Standard as Required, and at Least to a Standard Acceptable in the General Building Trade. The Contractor Must Ensure the Safety, on Site, of the Workmen and other Visitors, and Comply with the Safety Requirements of the Department of Industries.

It is Acceptable that the Contractor Familiarise Himself with the Conditions on site Before having Quoted for the Work. The Contractor Must Familiarise Himself with the Scope of the Work and Varify all Dimenslons on Site Before the Work Commences.

The Drawings Not to be Scaled.

Figured Dimenslons to be Used at all Times.

Professional Land Surveyor to Locate and Flag all Boundary Beacons. Contractor is Responsible for the Correct Setting Out of the Building, all External and Internal Walls with Particular Reference to Building Lines, Boundaries, etc.

Contractor to Varify all Levels, Heights and Dimensions on Site and to Check the Same Against Drawings Before Commencing any Work.

All Contractors to Check the Details Shown on this Drawing Before Complience with Standards of Good Building Practise with Particular Reference to Special Requirements Necessitated by Local and/ or National Criteria and Site Conditions and Report any Comment to the Author.

Any Error, Discrepancies or Ommisions to be Reported to the Author Immediately.

Final Dimensions to be Taken on Site Before Ordering, Supplying and Fixing Proprietary on Detailed Fittings.

Contractors are to Locate and Identify Existing Services on Site and to Protect these from Damage Throughout the Duration of the Works.

Contractor to Build all D.P.C.'s Whether or Not these are Shown on Drawing, to all External Walls at Each Floor, and to all Windows, Doors or other Openings in External Walls.

Brick Force to be Built 5th Course of Brickwork and in every 2nd Course of Brickwork above Windows, Doors and all other Openings in External Walls. All Glass to be According to S.A.B.S. Specifications.

Any Querles Arlsing from all the Above Must be Reported to the Architect or Clarification Before any Work Is Put on Hand.

Quality of all Materials and Workmanship to Comply with the Relevent S.A.B.S. and B.S.S. Specifications.

| REV: | DESCRIPTION: | DATE: | BY: |
|---|---|---|---|
| | | | |
| | | | |
| | | | |
| | | | |
| | | | |

Cape Peninsula University of Technology
19 Jan Smuts Street
Foreshore
P.O. Box 652
CAPE TOWN 8000
Tel: 021 440 2200
Fax: 021 440 2200

PROJECT STUDENT: Gabriella Martin, Student No: 208012982
NAME OF CLIENT: Studio Work III
SIGNATURE OF STUDENT:
SIGNATURE OF CLIENT:
PROJECT NAME & ADDRESS:

NEW WINE TASTING & DELI RESTAURANT
Altydgedacht Wine Farm; Durbanville
ERF 276- 11

DRAWING DESCRIPTION: WORKING DRAWINGS
SHEET TITLE: BATHROOM LAYOUT
DATE: 1 NOVEMBER 2010
SCALE & FORMAT: 1:50 @ A1
DRAWIN BY: Gabriella Martin
DRAWING NO: 10:A10:10
PROJECT NO: A/10-11/10
DRAWING PATH: C:\Users\Gaby\Desktop\Gabz layout template 2-Layout1.dwf

PRODUCED BY AN AUTODESK EDUCATIONAL PRODUCT
PRODUCED BY AN AUTODESK EDUCATIONAL PRODUCT
PRODUCED BY AN AUTODESK EDUCATIONAL PRODUCT